NOTE:

CONSTRUCTION TOLERANCES:

+10 mm OVERALL FOR WIDTH
+50 mm HEIGHT

INSTALLATION REQUIREMENT

SPACE FOR MAINTENANCE
ABOVE TOP OF THE CABIN ON
THE INTERNAL SIDE:
-MIN. 300 mm [11.81"]
-RECOMMENDED 750 mm [29.53"]
-If space does not meet the required specifications contact us to discuss alternatives

-Unit must be fixed into suitable frame and finished by others

FRONT VIEW
NON SECURE SIDE

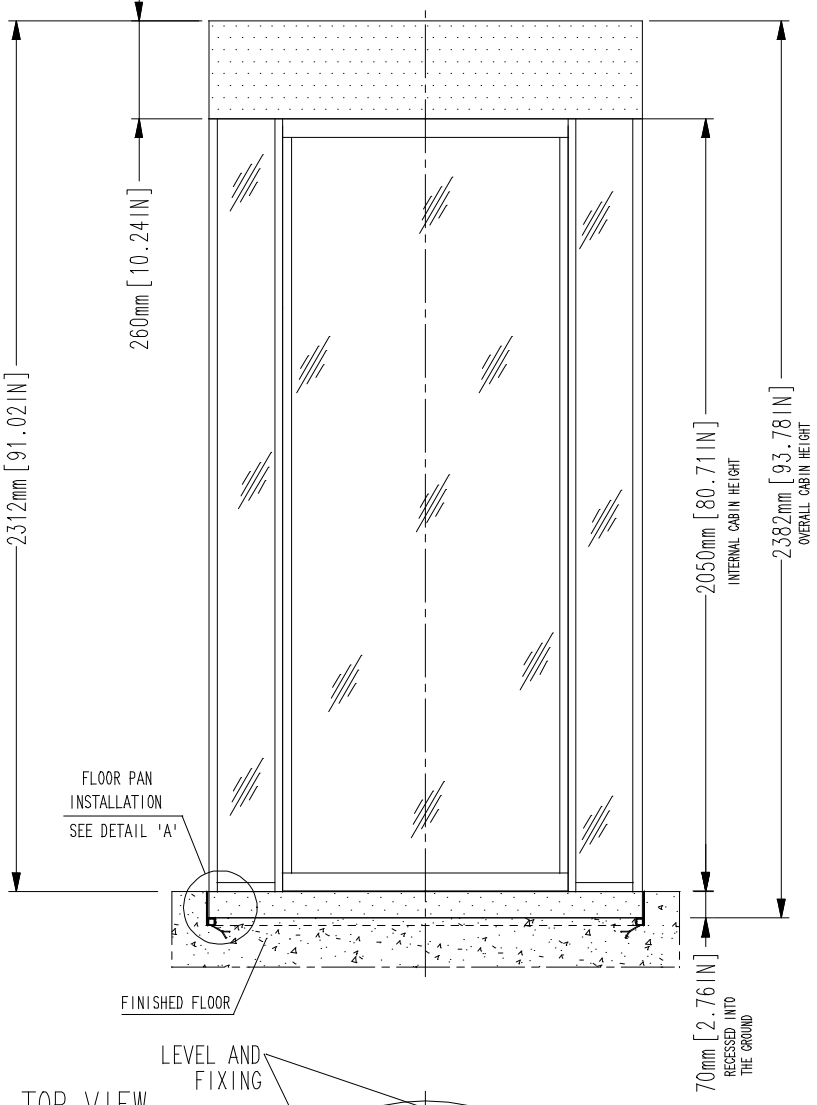

DETAIL 'A'
FLOOR PAN DETAIL

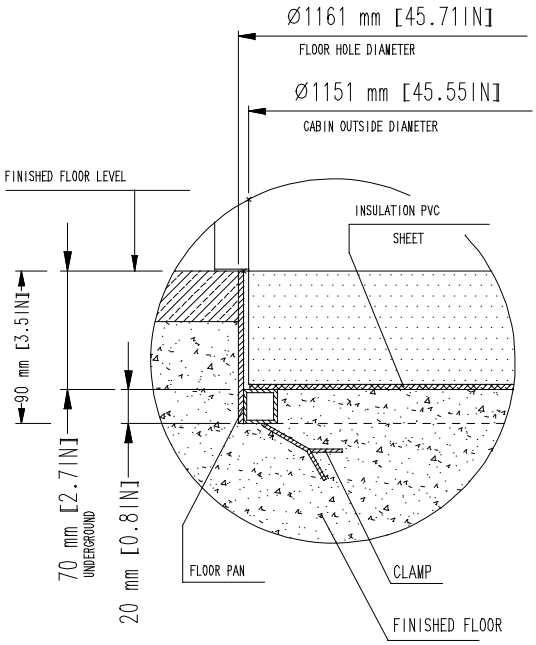

TOP VIEW

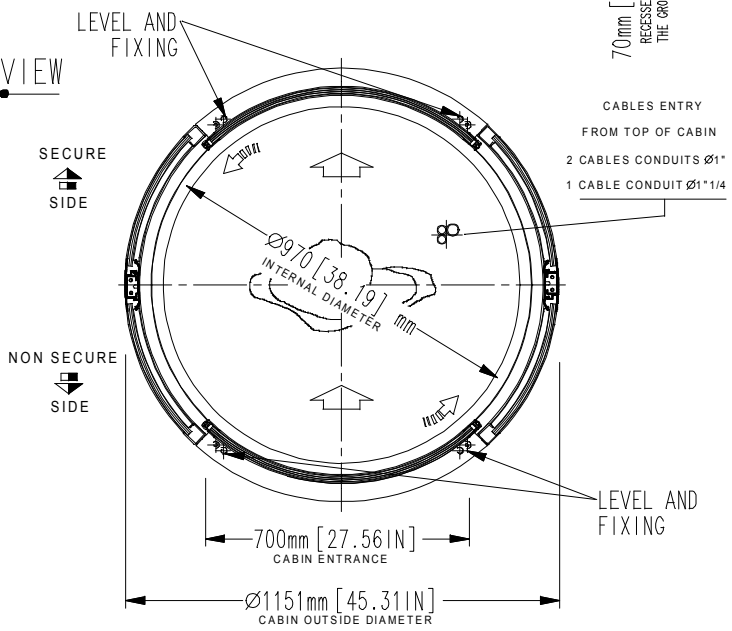

NOTE:
- unit must be installed on to a level floor (suggested flatness tolerance:±1 mm)

- coating option: 2 mm thickness in addition to size

REV	DATE	REVISION DESCRIPTION	DRAWN BY

DRAWN BY: L.BERTAZZO
DATE: 05/12/2018
DRAWING NUMBER: EARC450
REVISION: 0
SCALE: 1:20
PAGE 1 OF 1

DESIGNED AND MANUFACTURED BY:
alluser INDUSTRIE
designed for your security

DISTRIBUTED BY:
MEESONS
SAFE SECURE ACCESS
Cardea House
Sidings Business Park
Skipton
North Yorkshire
BD23 1TB
0870 787 7846

TITLE/DESCRIPTION
C2 - C2K MY16

Cabin recessed into the floor (ramp or floor pan required)

Overall dimensions and mechanical installation requirement

THIS DOCUMENT IS AN ALLUSER INDUSTRIE PROPERTY AND IT CANNOT BE COPIED OR TRANSFERRED TO THIRD PARTIES WITHOUT A PREVIOUS WRITTEN AUTHORIZATION.
DUE TO OUR POLICY OF CONTINUOUS PRODUCT DEVELOPMENT, ALL DIMENSIONS AND SPECIFICATIONS DESCRIBED IN THIS DOCUMENT ARE SUBJECT TO CHANGE WITHOUT NOTICE.